NOTE: EACH BEDROOM DOOR ARE WITHIN
35 FEET FROM AN EXIT DOOR.

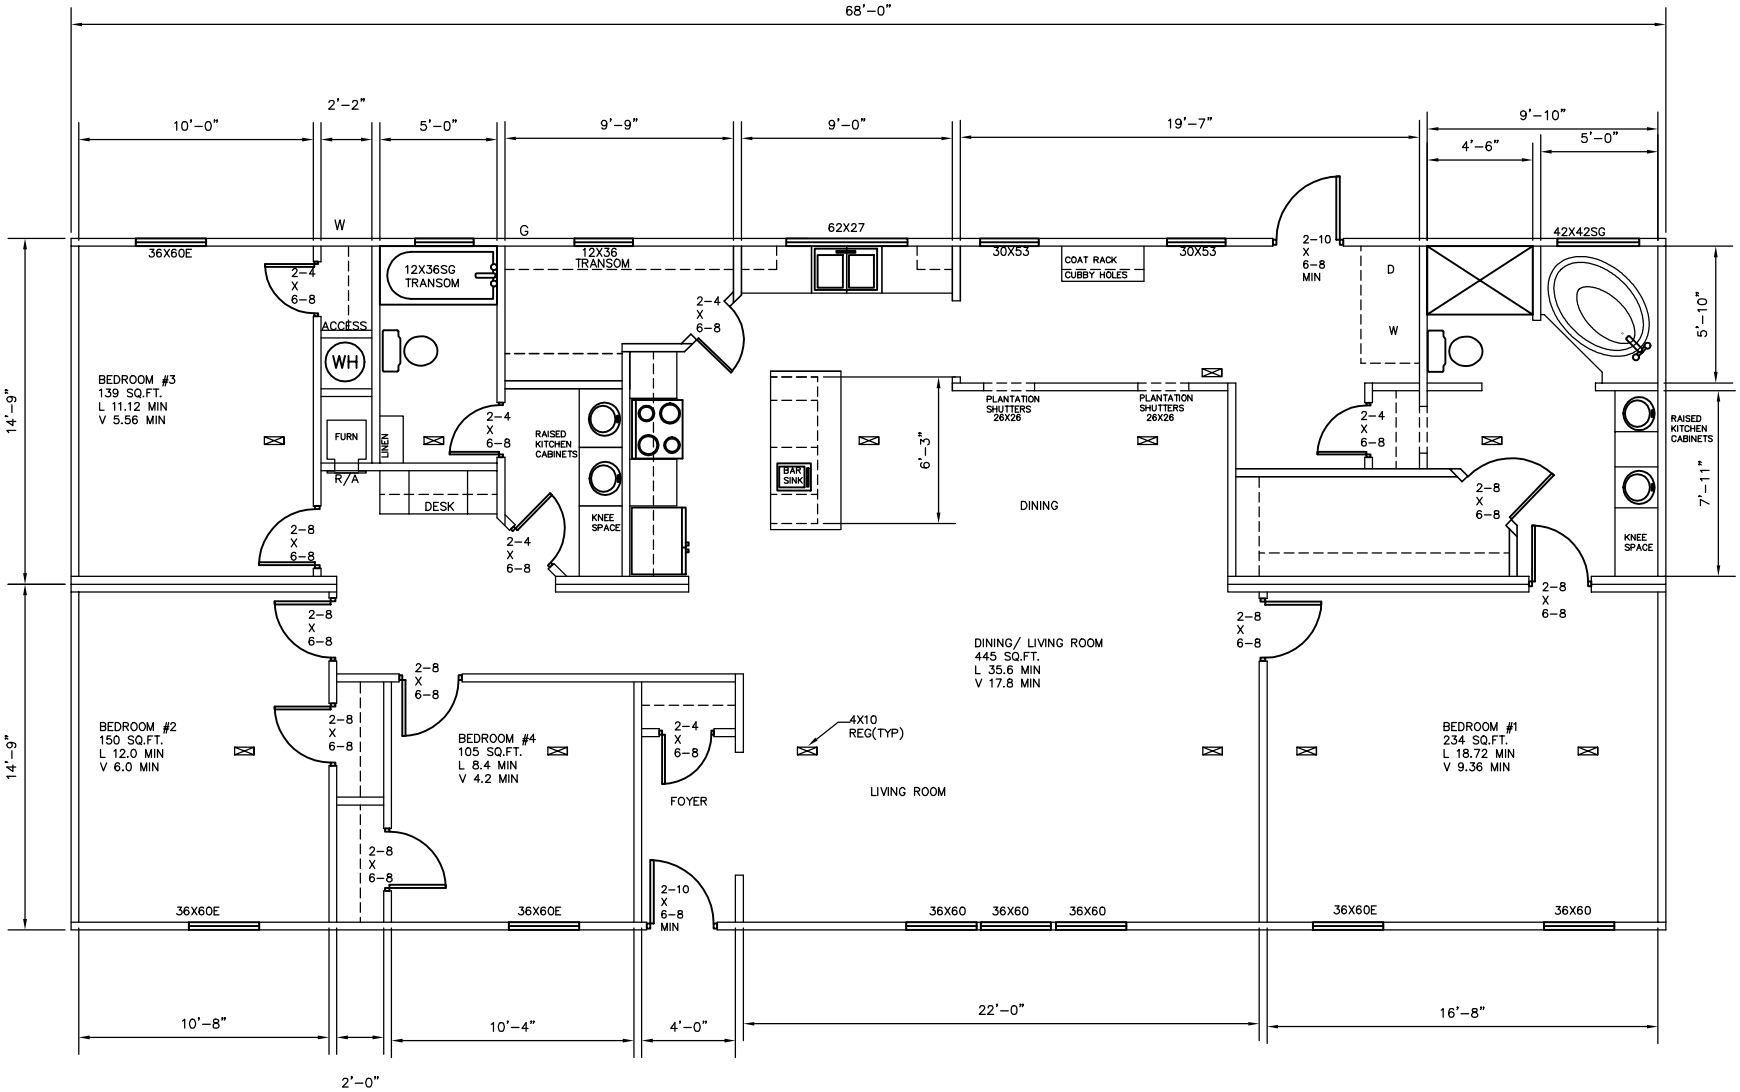

REVISIONS:
1. 10-21-10 MOVED DINING LIGHT CENTER PER D. HALEY AND BATH #1 RECEPT (IN CORNER)
2. 12-2-10 CHANGED KITCHEN/PANTY AND STOVE C/L DIMENSIONS PER ENG.

32X68 4+2 SS1

HORTON HOMES, INC.
EATONTON, GA 31024
3268 SS1

DRAWN BY:	
SCALE:	
DATE	9-22-10
REV:	
DWG. #:	